TOWNSHIP PROPERTY

BLAIR TOWNSHIP
Grand Traverse County, Michigan

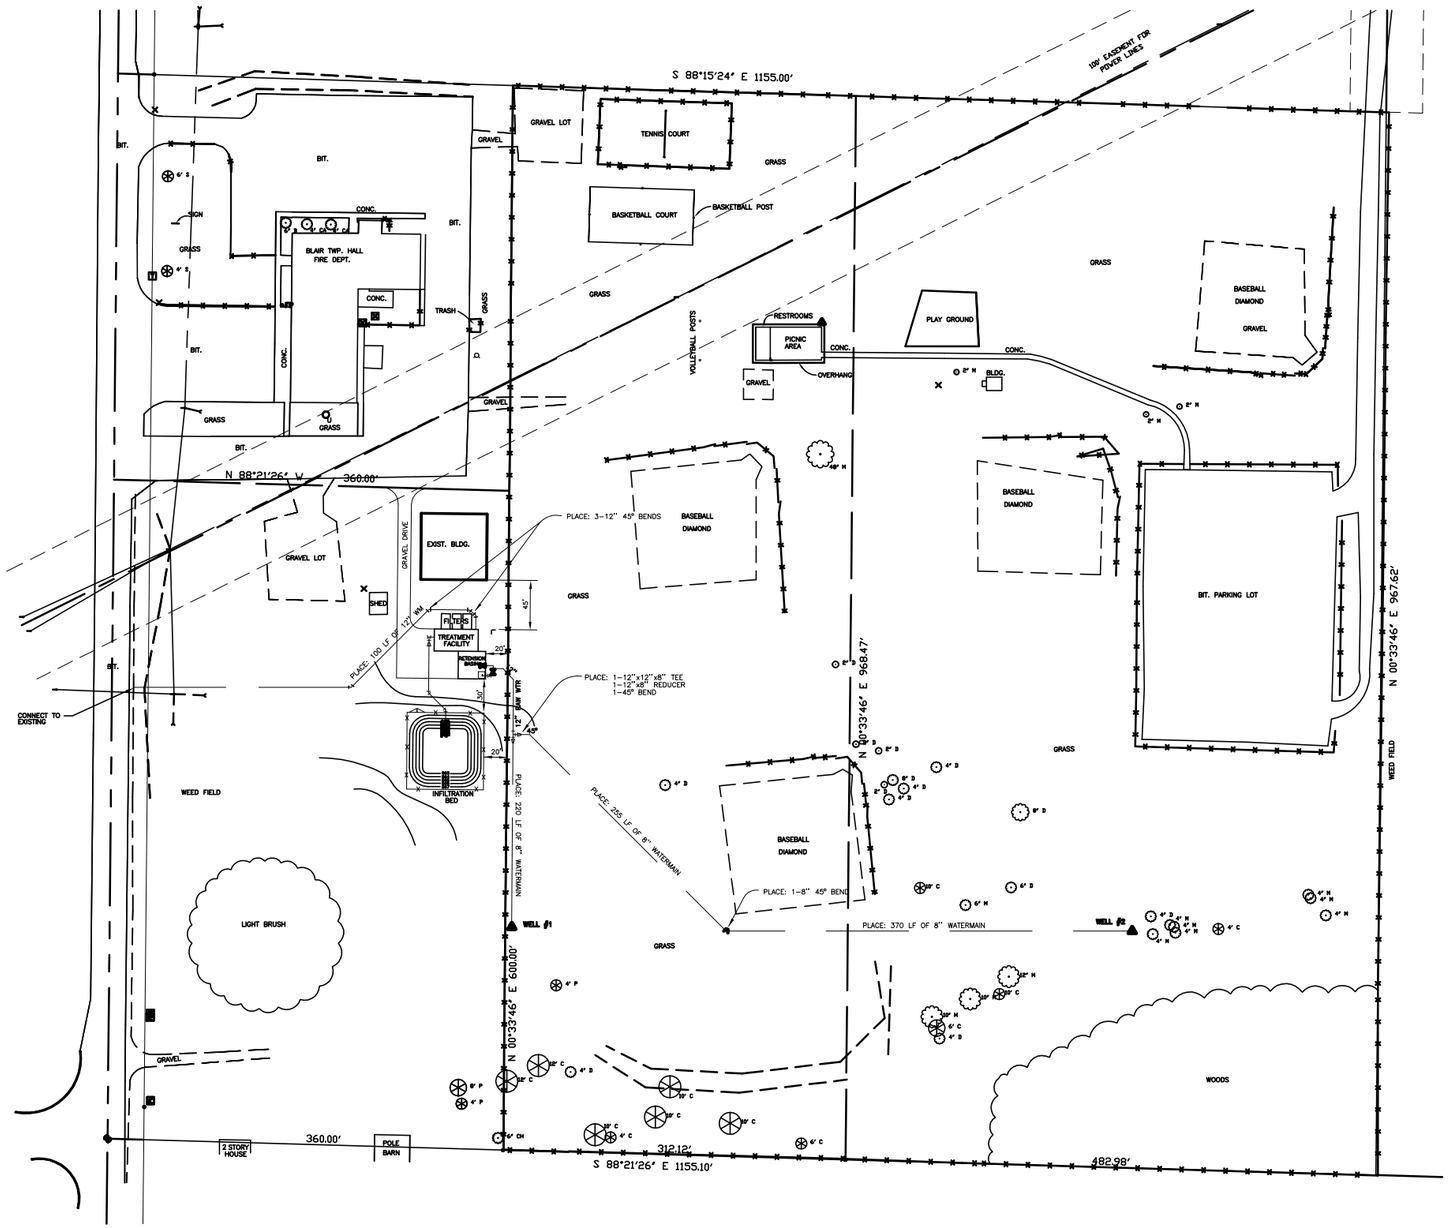

Blair Township Recreation Park

SOURCE: BLAIR TOWNSHIP SITE PLAN, SHEET C51,
1998 WATER SYSTEM IMPROVEMENT PROJECT,
CONTRACT NO.2 WATER TREATMENT FACILITY,
JULY 1997, EARTH TECH, GRAND RAPIDS, MI

Gosling Czubak
engineering sciences, inc.
Engineers • Surveyors
Planners
Environmental Services

1280 Business Park Drive
Traverse City, MI 49686-8607
231-946-9191
800-968-1062
Fax: 231-941-4603

Job No.: 2002490.03 Date: 01/09/2003 Revised: 01/09/2003